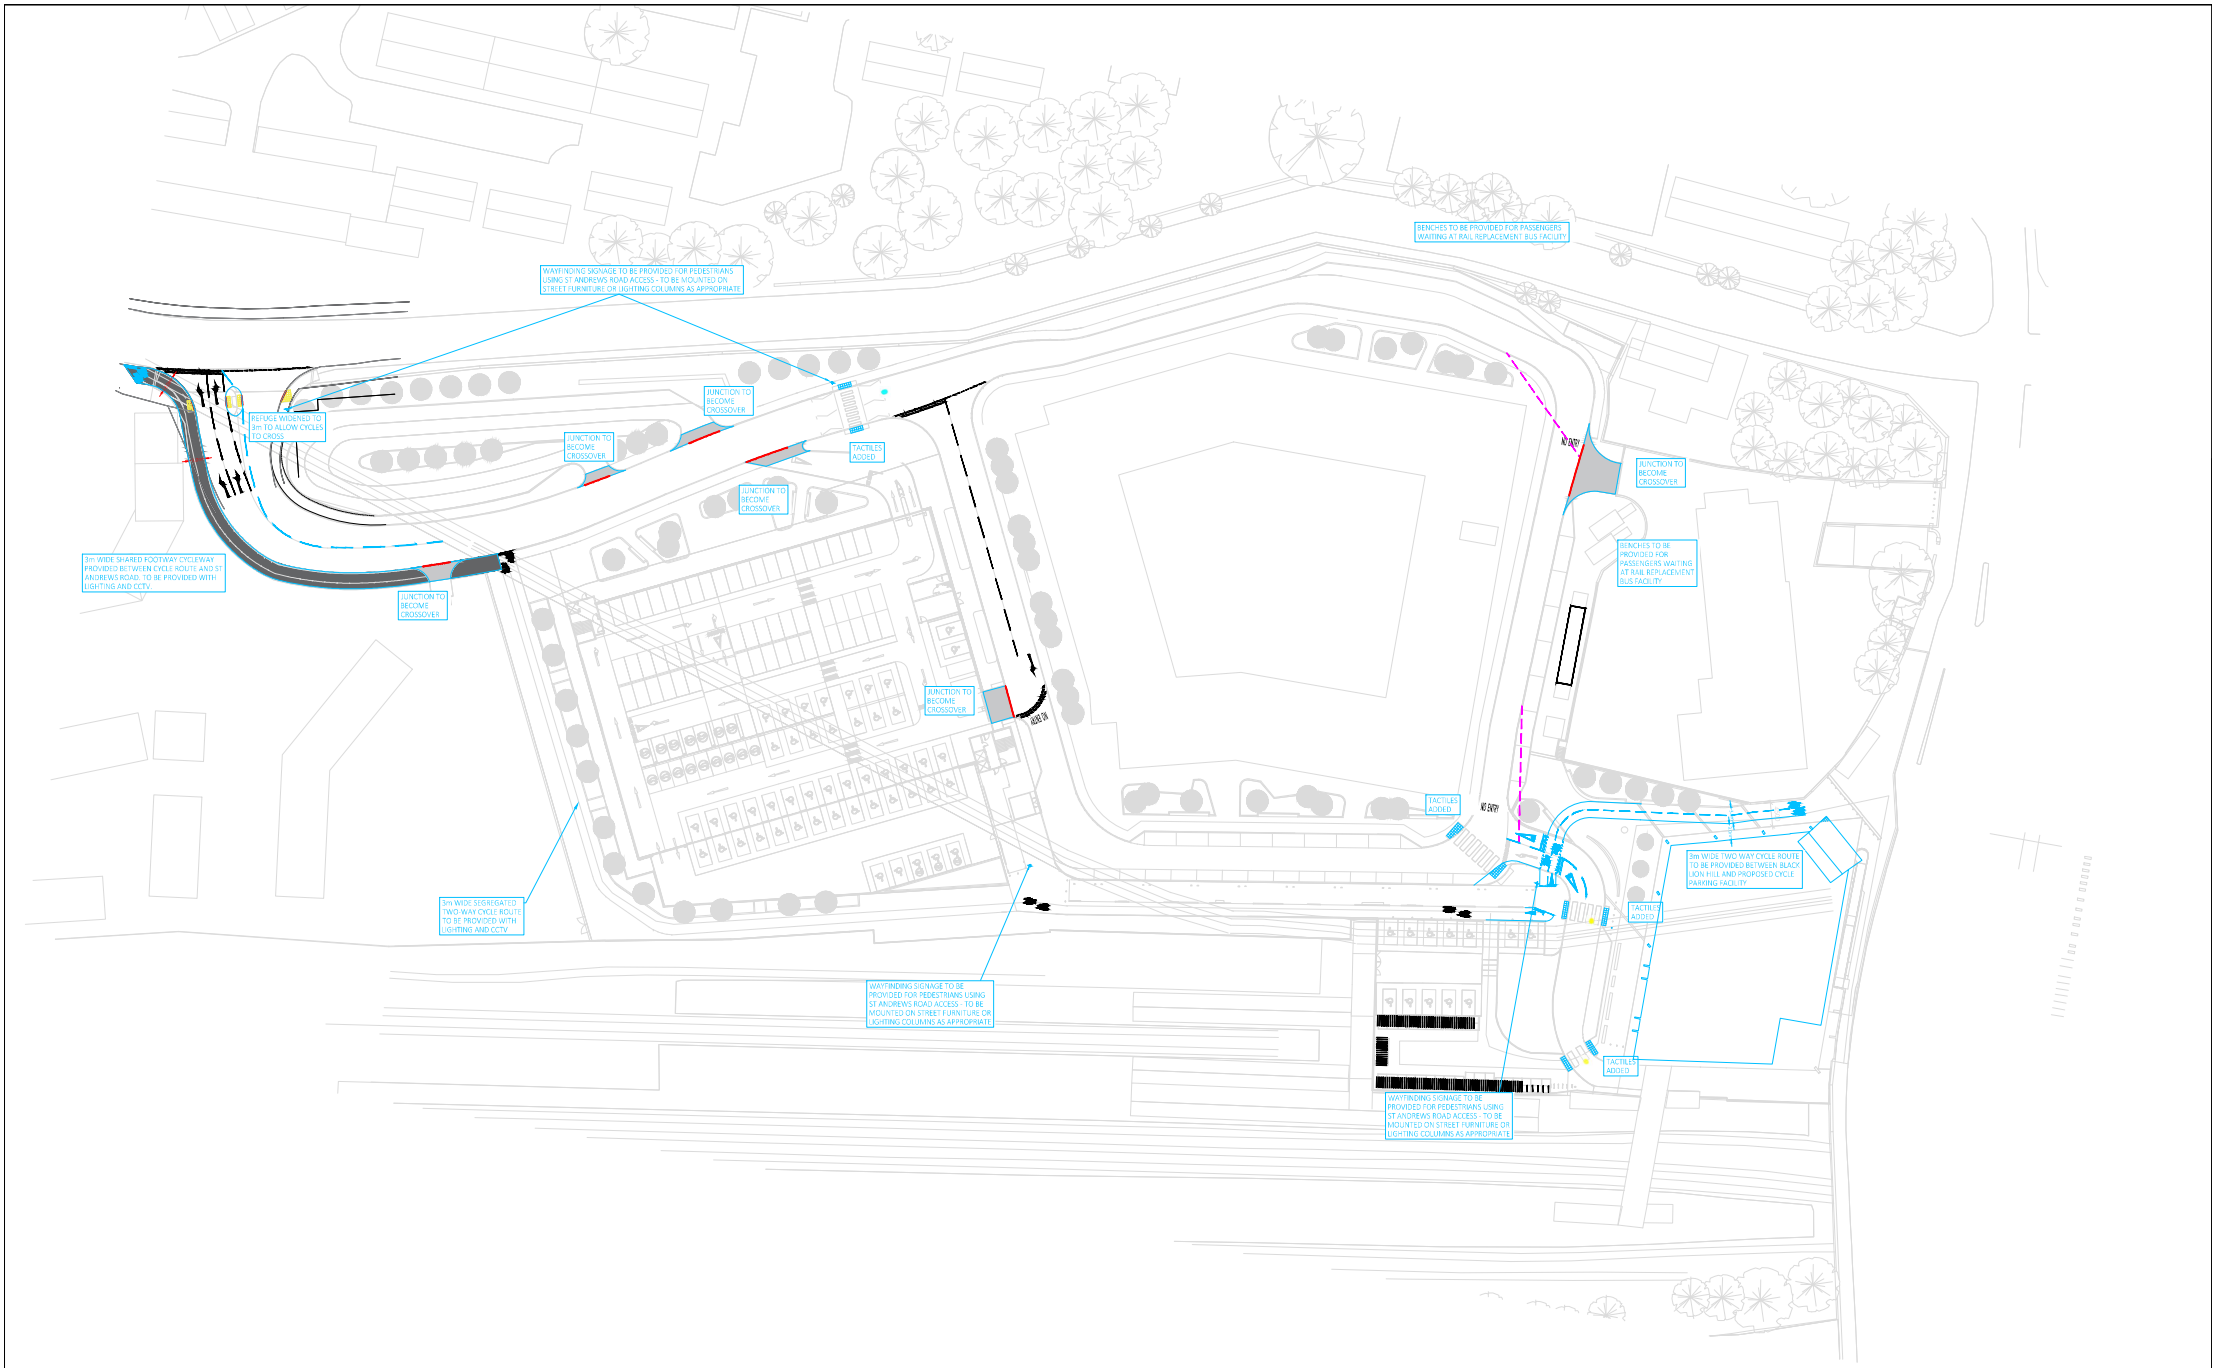

DROPPED KERB VEHICULAR CROSSOVER

Hydrock

BLOCKWORK LLP AND NETWORK RAIL

NEW MASTERPLAN, MULTI STOREY CAR PARK AND PUBLIC REALM WORKS AT NORTHAMPTON STATION

STAKEHOLDER AMENDMENTS TO INTERNAL SITE ROADS GENERAL ARRANGEMENT

HYDROCHRONO NO.	SCALE @ A1
16690	1:500
CLASSIFICATION	PAPER
INFORMATION	S2
DRAWING NUMBER	REVISION
16690-HYD-XX-XX-DR-TP-0013	P01